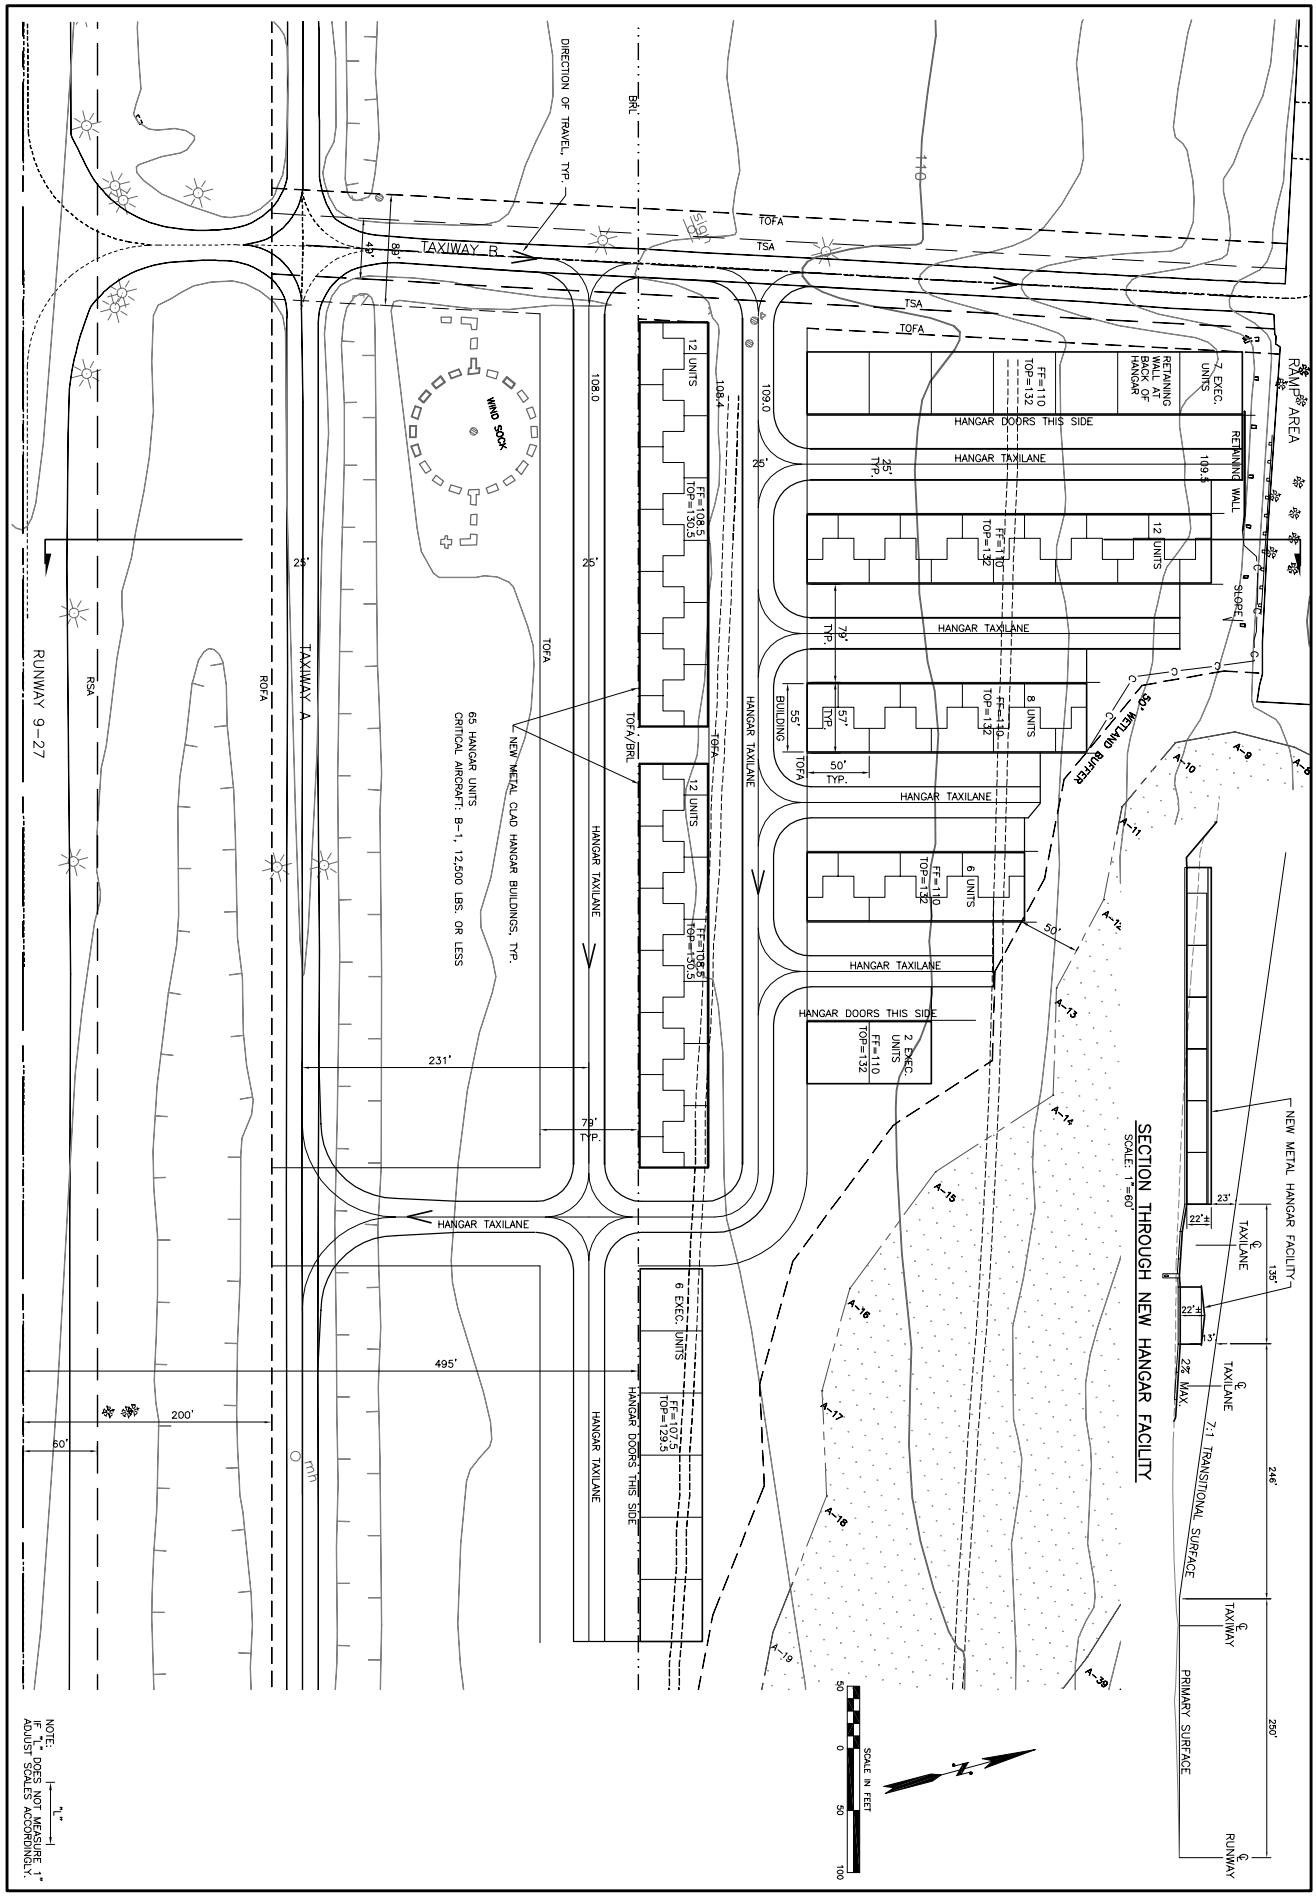

PORT OF PORT TOWNSEND
JEFFERSON COUNTY INTERNATIONAL AIRPORT

HANGAR FACILITY PLAN

Reid Middleton
728 134th Street SW · Suite 200
Everett, Washington 98204
Ph: 425 741-3800

SCALE	AS SHOWN
DES.	WMB
DR.	WMB
CH.	RH
F.M.	---
DATE	MARCH 15, 2005
JOB NO.	23-04-009
SHEET NO.	C1
OF	SHEETS

NO.	DATE	BY	REVISION